NORTH POINT PRAIRIE ROAD
WENTZVILLE, MISSOURI

CORRIDOR ALTERNATIVE 2
SHARED USE PATH ON EAST SIDE

Wentzville Missouri®

TRANSPORTATION ENGINEERS • PLANNERS
CBB
12400 OLIVE BLVD, SUITE 430
ST. LOUIS, MO 63141
(314) 878-6644
LOCATIONS IN ST. LOUIS, MO, ST. CHARLES, MO & COLLINSVILLE, IL
www.cbbtraffic.com

SCALE 1"=50'

10/18/2025

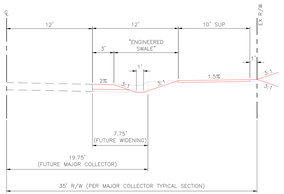

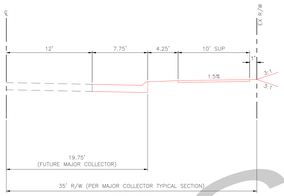

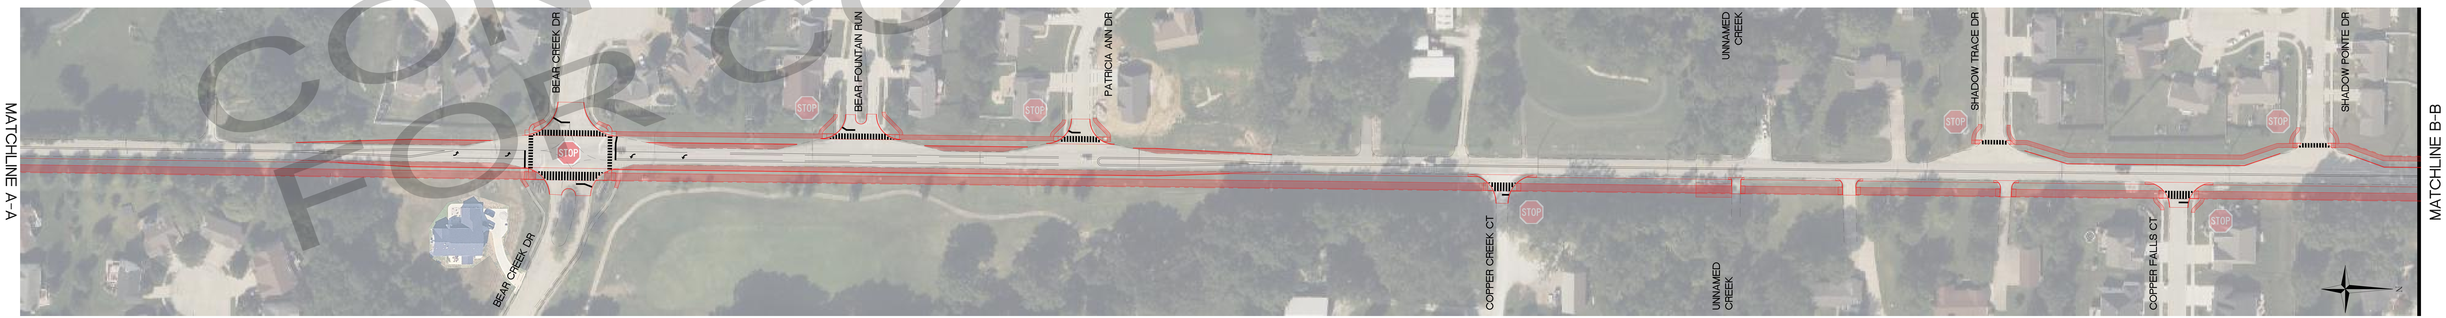

CONCEPT PLANS NOT FOR CONSTRUCTION

NORTH POINT PRAIRIE ROAD
WENTZVILLE, MISSOURI

CORRIDOR ALTERNATIVE 2
SHARED USE PATH ON EAST SIDE

Wentzville Missouri®

TRANSPORTATION ENGINEERS • PLANNERS
CBB
12400 OLIVE BLVD, SUITE 430
ST. LOUIS, MO 63141
(314) 878-6644
LOCATIONS IN ST. LOUIS, MO, ST. CHARLES, MO & COLLINSVILLE, IL
www.cbbtraffic.com

SCALE 1"=50'

10/18/2025

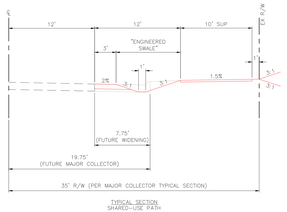

CONCEPT PLANS NOT FOR CONSTRUCTION

NORTH POINT PRAIRIE ROAD
WENTZVILLE, MISSOURI

CORRIDOR ALTERNATIVE 2
SHARED USE PATH ON EAST SIDE

Wentzville Missouri®

TRANSPORTATION ENGINEERS • PLANNERS
CBB
12400 OLIVE BLVD, SUITE 430
ST. LOUIS, MO 63141
(314) 878-6644
LOCATIONS IN ST. LOUIS, MO, ST. CHARLES, MO & COLLINSVILLE, IL
www.cbbtraffic.com

SCALE 1"=250'

10/18/2025

TYPICAL SECTION
SHARED-USE PATH

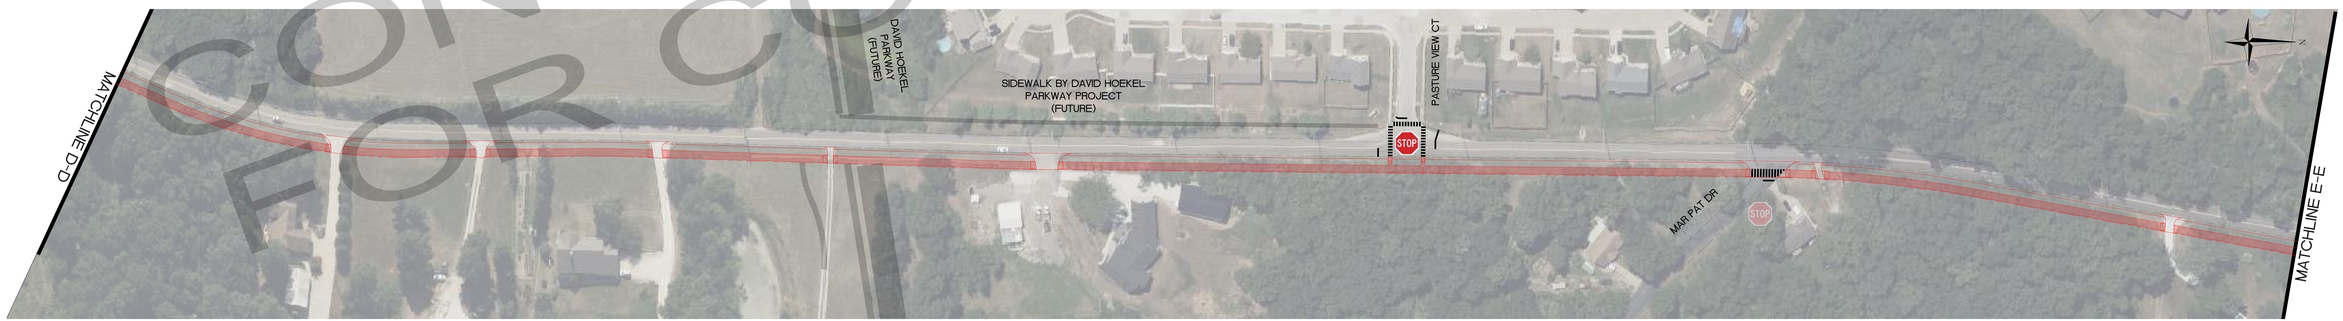

CONCEPT PLANS NOT FOR CONSTRUCTION

NORTH POINT PRAIRIE ROAD
WENTZVILLE, MISSOURI

CORRIDOR ALTERNATIVE 2
SHARED USE PATH ON EAST SIDE

Wentzville Missouri®

TRANSPORTATION ENGINEERS • PLANNERS
CBB
12400 OLIVE BLVD, SUITE 430
ST. LOUIS, MO 63141
(314) 878-6644
LOCATIONS IN ST. LOUIS, MO, ST. CHARLES, MO & COLLINSVILLE, IL
www.cbbtraffic.com

SCALE 1"=50'

10/18/2025

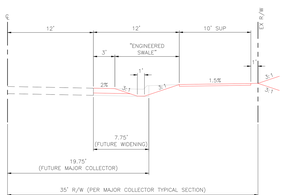

TYPICAL SECTION
SHARED-USE PATH

NORTH POINT PRAIRIE ROAD
WENTZVILLE, MISSOURI

CORRIDOR ALTERNATIVE 2
SHARED USE PATH ON EAST SIDE

Wentzville Missouri®

TRANSPORTATION ENGINEERS • PLANNERS
CBB
12400 OLIVE BLVD, SUITE 430
ST. LOUIS, MO 63141
(314) 878-6644
LOCATIONS IN ST. LOUIS, MO,
ST. CHARLES, MO &
COLLINSVILLE, IL
www.cbbtraffic.com

SCALE 1"=50'

10/18/2025

CONCEPT PLANS NOT FOR CONSTRUCTION