


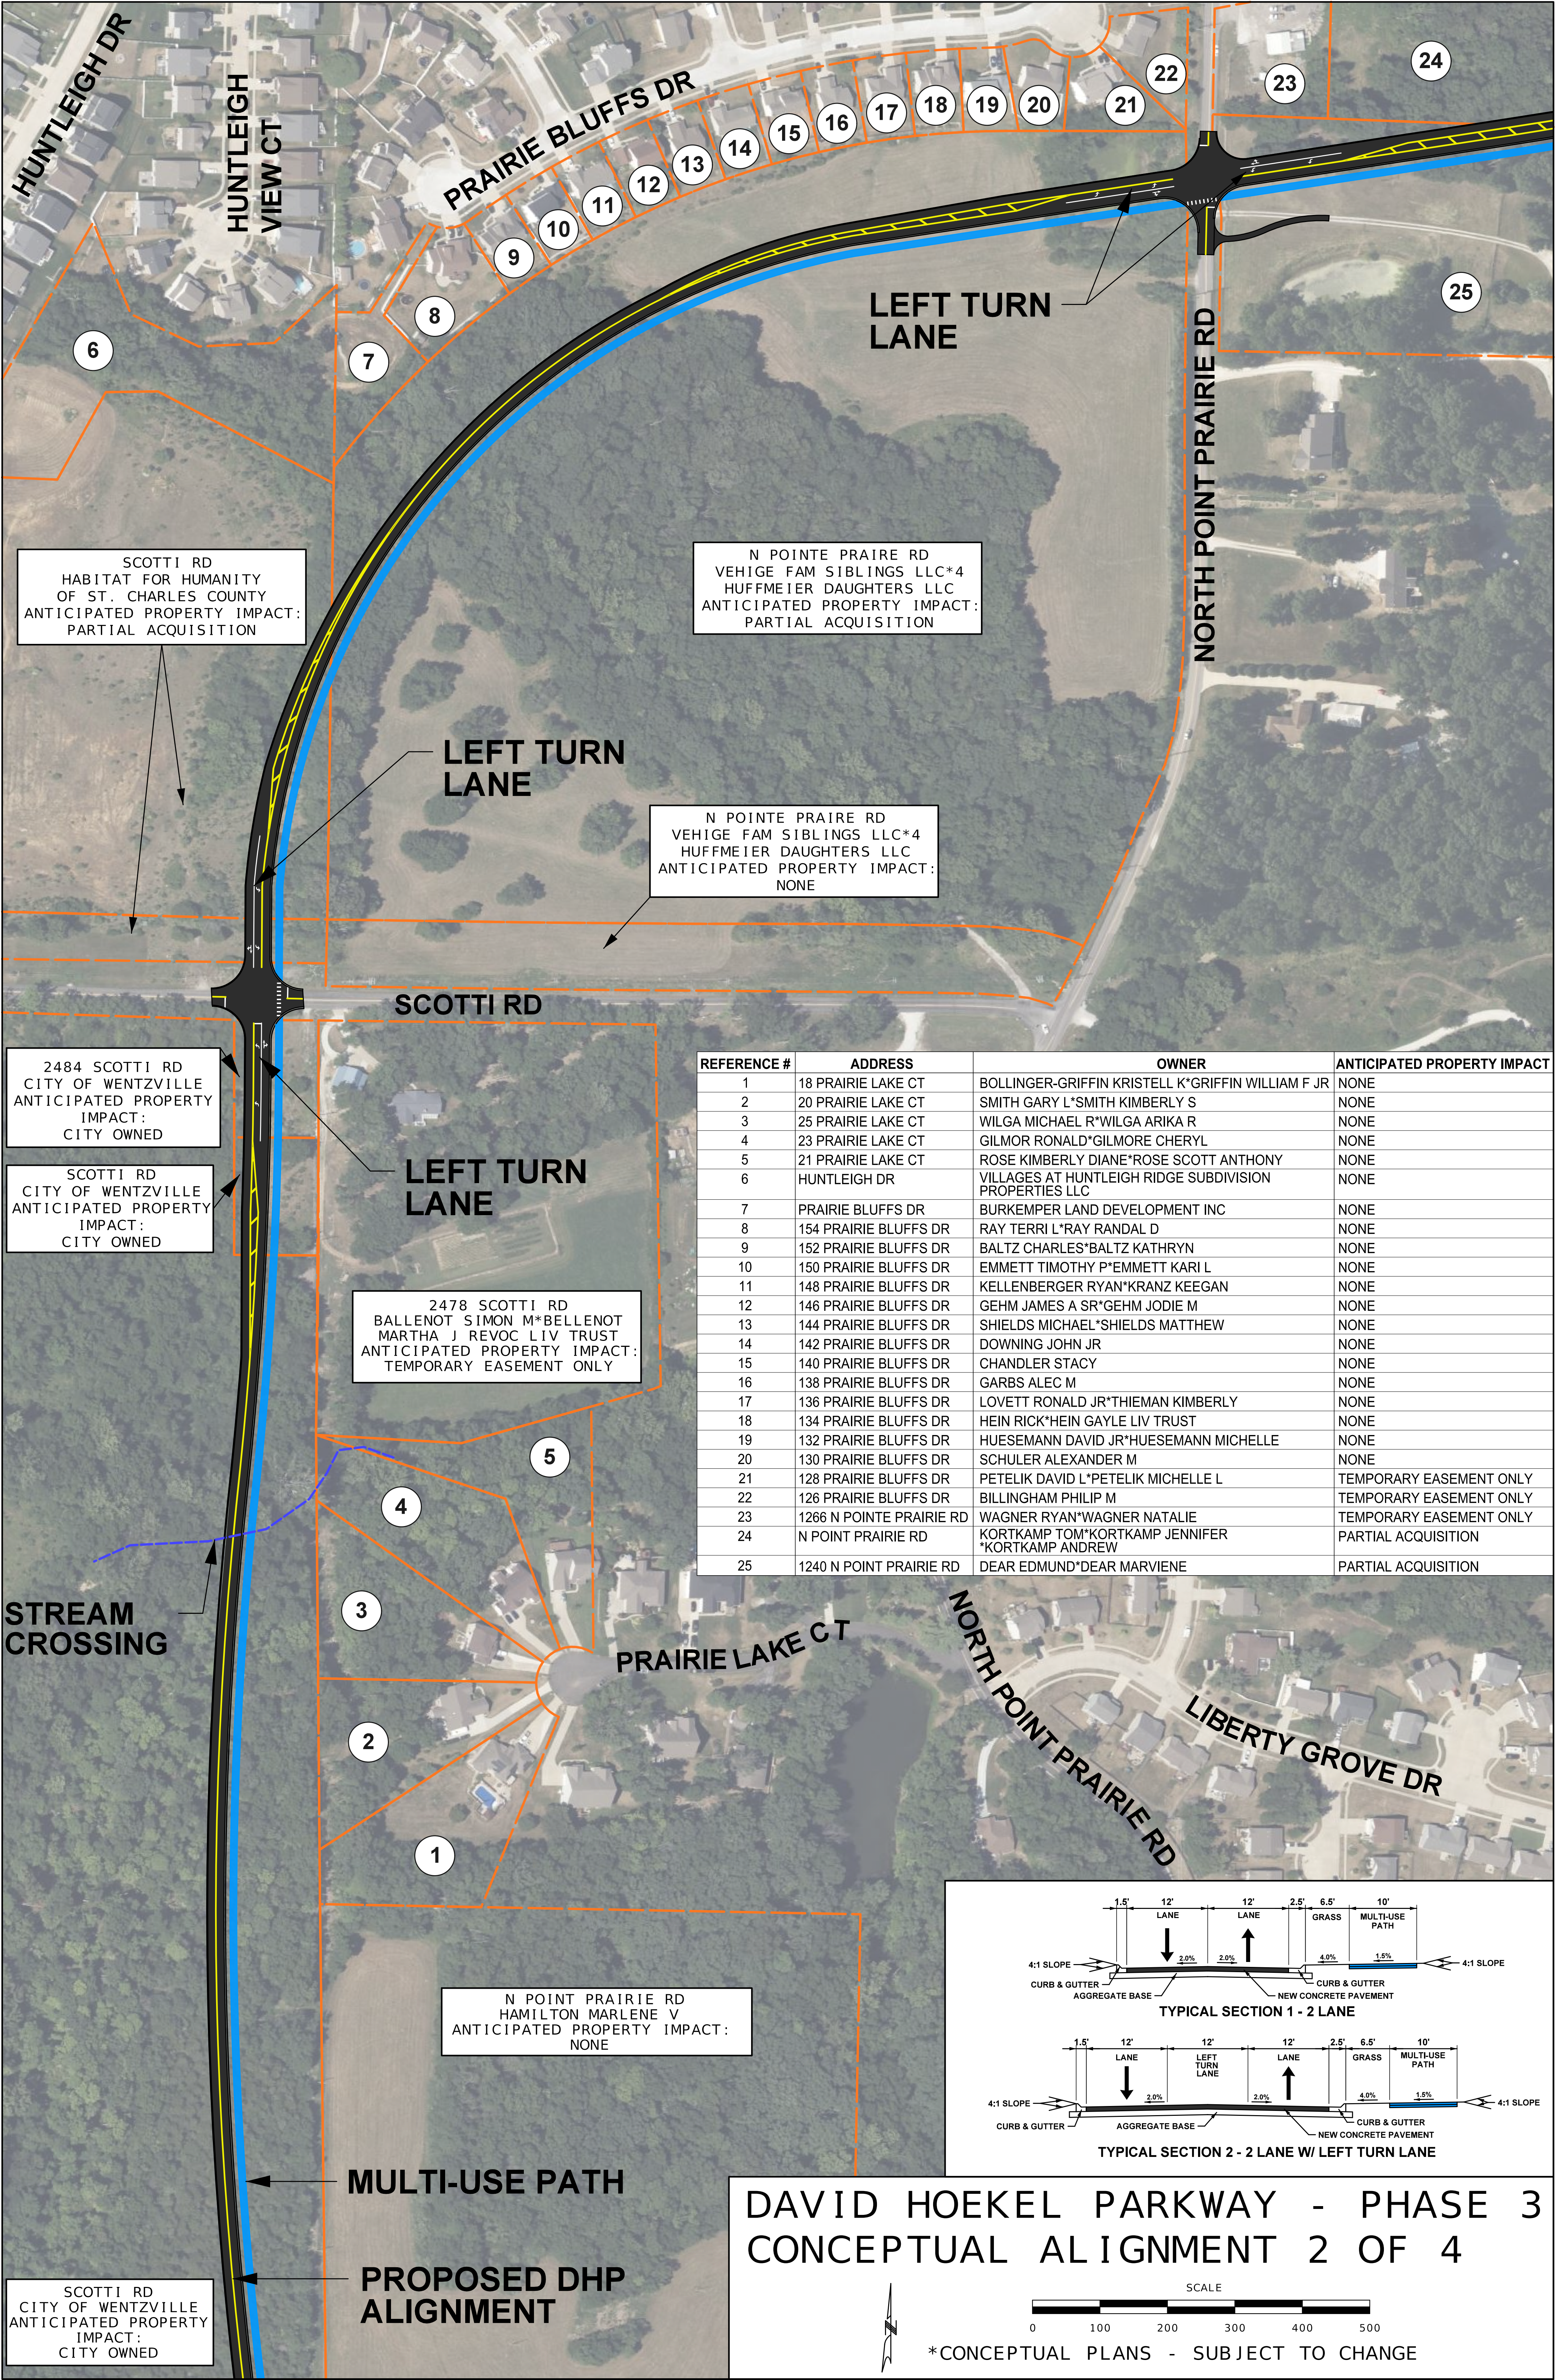

SCOTTI RD
HABITAT FOR HUMANITY
OF ST. CHARLES COUNTY
ANTICIPATED PROPERTY IMPACT:
PARTIAL ACQUISITION

N POINTE PRAIRE RD
VEHIGE FAM SIBLINGS LLC*4
HUFFMEIER DAUGHTERS LLC
ANTICIPATED PROPERTY IMPACT:
PARTIAL ACQUISITION

N POINTE PRAIRE RD
VEHIGE FAM SIBLINGS LLC*4
HUFFMEIER DAUGHTERS LLC
ANTICIPATED PROPERTY IMPACT:
NONE

2484 SCOTTI RD
CITY OF WENTZVILLE
ANTICIPATED PROPERTY IMPACT:
CITY OWNED


SCOTTI RD
CITY OF WENTZVILLE
ANTICIPATED PROPERTY IMPACT:
CITY OWNED

2478 SCOTTI RD
BALLENOT SIMON M*BALLENOT
MARTHA J REVOC LIV TRUST
ANTICIPATED PROPERTY IMPACT:
TEMPORARY EASEMENT ONLY


N POINT PRAIRIE RD
HAMILTON MARLENE V
ANTICIPATED PROPERTY IMPACT:
NONE

SCOTTI RD
CITY OF WENTZVILLE
ANTICIPATED PROPERTY IMPACT:
CITY OWNED

REFERENCE #	ADDRESS	OWNER	ANTICIPATED PROPERTY IMPACT
1	18 PRAIRIE LAKE CT	BOLLINGER-GRIFFIN KRISTELL K*GRIFFIN WILLIAM F JR	NONE
2	20 PRAIRIE LAKE CT	SMITH GARY L*SMITH KIMBERLY S	NONE
3	25 PRAIRIE LAKE CT	WILGA MICHAEL R*WILGA ARIKA R	NONE
4	23 PRAIRIE LAKE CT	GILMOR RONALD*GILMORE CHERYL	NONE
5	21 PRAIRIE LAKE CT	ROSE KIMBERLY DIANE*ROSE SCOTT ANTHONY	NONE
6	HUNTLEIGH DR	VILLAGES AT HUNTLEIGH RIDGE SUBDIVISION PROPERTIES LLC	NONE
7	PRAIRIE BLUFFS DR	BURKEMPER LAND DEVELOPMENT INC	NONE
8	154 PRAIRIE BLUFFS DR	RAY TERRI L*RAY RANDAL D	NONE
9	152 PRAIRIE BLUFFS DR	BALTZ CHARLES*BALTZ KATHRYN	NONE
10	150 PRAIRIE BLUFFS DR	EMMETT TIMOTHY P*EMMETT KARI L	NONE
11	148 PRAIRIE BLUFFS DR	KELLENBERGER RYAN*KRANZ KEEGAN	NONE
12	146 PRAIRIE BLUFFS DR	GEHM JAMES A SR*GEHM JODIE M	NONE
13	144 PRAIRIE BLUFFS DR	SHIELDS MICHAEL*SHIELDS MATTHEW	NONE
14	142 PRAIRIE BLUFFS DR	DOWNING JOHN JR	NONE
15	140 PRAIRIE BLUFFS DR	CHANDLER STACY	NONE
16	138 PRAIRIE BLUFFS DR	GARBS ALEC M	NONE
17	136 PRAIRIE BLUFFS DR	LOVETT RONALD JR*THIEMAN KIMBERLY	NONE
18	134 PRAIRIE BLUFFS DR	HEIN RICK*HEIN GAYLE LIV TRUST	NONE
19	132 PRAIRIE BLUFFS DR	HUESEMANN DAVID JR*HUESEMANN MICHELLE	NONE
20	130 PRAIRIE BLUFFS DR	SCHULER ALEXANDER M	NONE
21	128 PRAIRIE BLUFFS DR	PETELIK DAVID L*PETELIK MICHELLE L	TEMPORARY EASEMENT ONLY
22	126 PRAIRIE BLUFFS DR	BILLINGHAM PHILIP M	TEMPORARY EASEMENT ONLY
23	1266 N POINTE PRAIRIE RD	WAGNER RYAN*WAGNER NATALIE	TEMPORARY EASEMENT ONLY
24	N POINT PRAIRIE RD	KORTKAMP TOM*KORTKAMP JENNIFER *KORTKAMP ANDREW	PARTIAL ACQUISITION
25	1240 N POINT PRAIRIE RD	DEAR EDMUND*DEAR MARVIENE	PARTIAL ACQUISITION

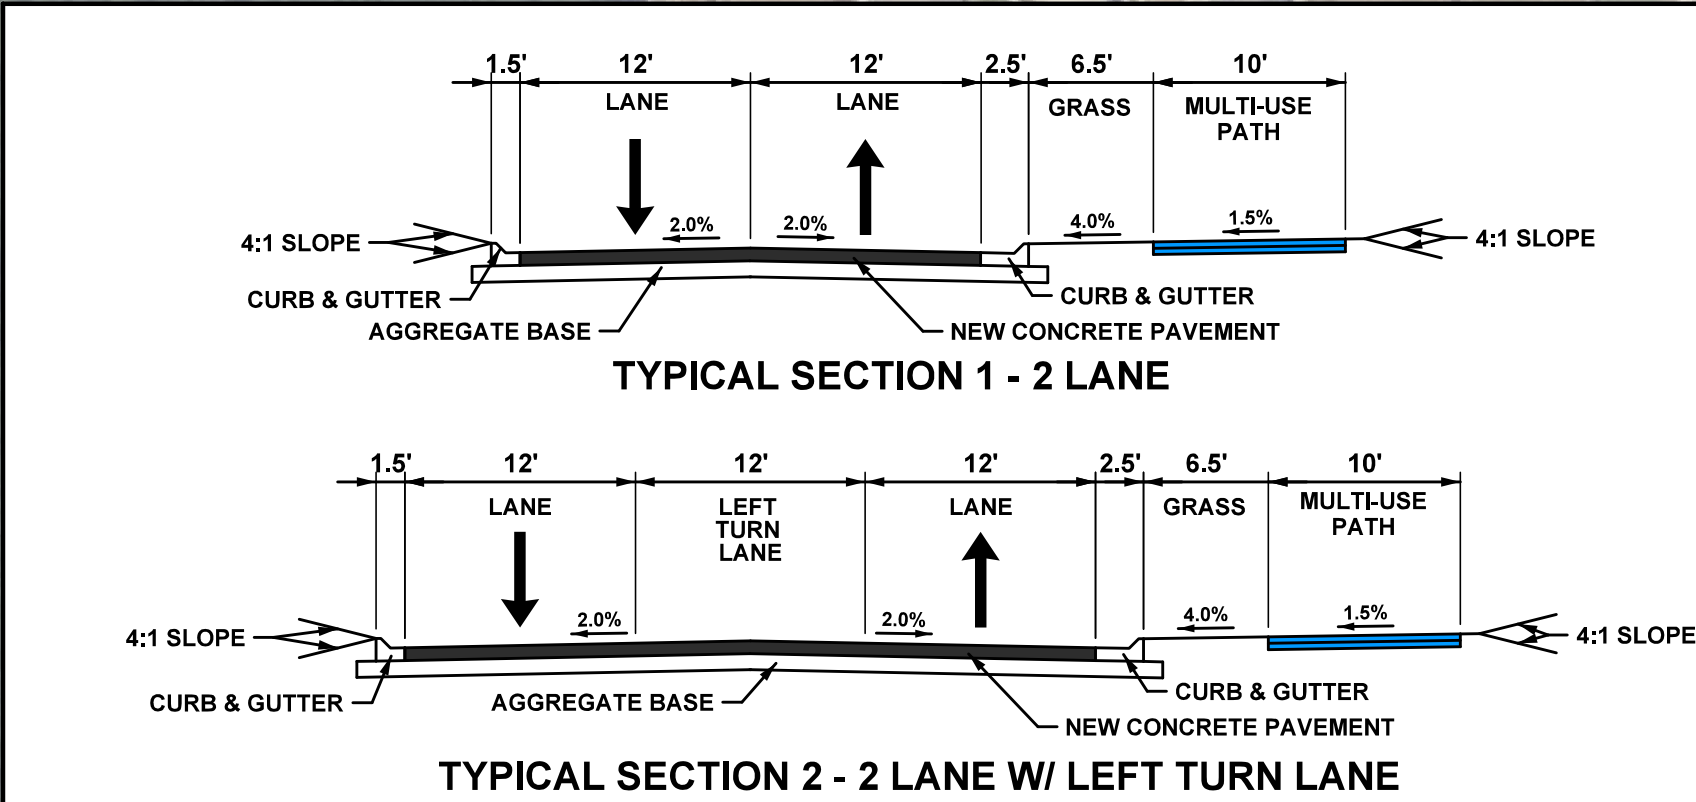

DAVID HOEKEL PARKWAY - PHASE 3
CONCEPTUAL ALIGNMENT 2 OF 4

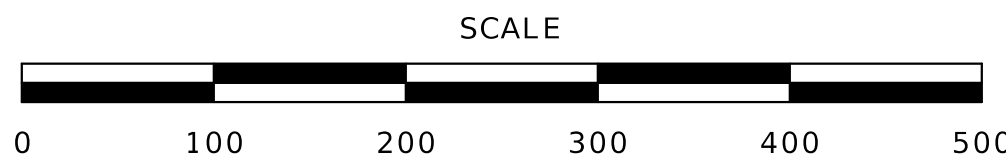

*CONCEPTUAL PLANS - SUBJECT TO CHANGE